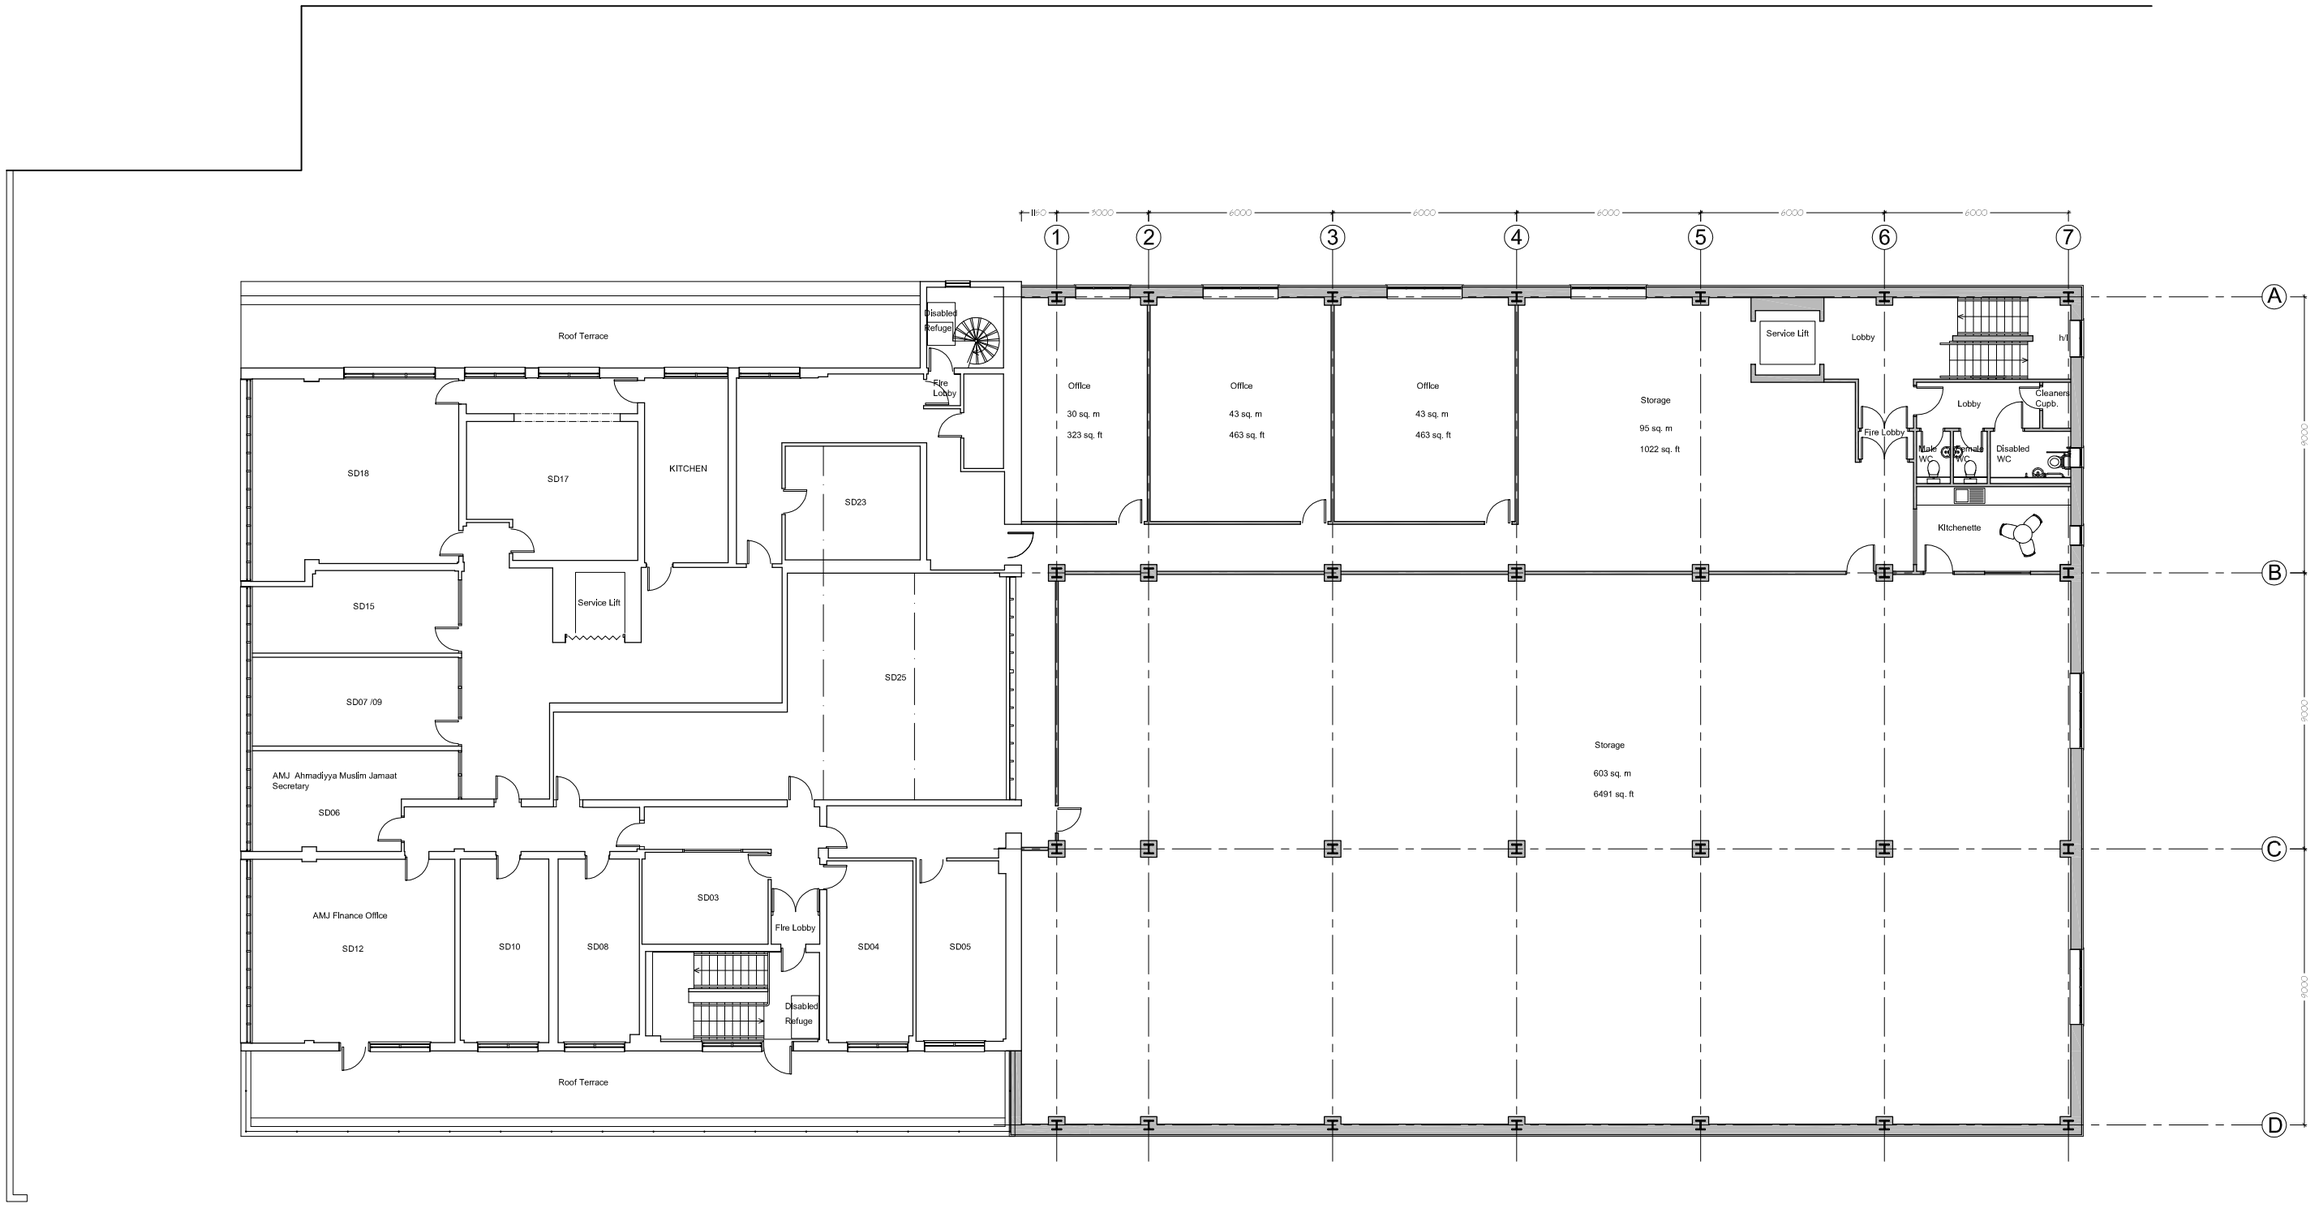
1
2
3
4
5
6
7
A
B
C
D
Roof Terrace
Disabled Refuge
Fire Lobby
SD18
SD17
KITCHEN
SD23
SD15
Service Lift
SD07 /09
SD25
AMJ Ahmadiyya Muslim Jamaat Secretary
SD06
AMJ Finance Office
SD12
SD10
SD08
SD03
Fire Lobby
SD04
SD05
Disabled Refuge
Roof Terrace
Office
30 sq. m
323 sq. ft
Office
43 sq. m
463 sq. ft
Office
43 sq. m
463 sq. ft
Storage
95 sq. m
1022 sq. ft
Service Lift
Lobby
h/l
Lobby
Cleaners Cupb.
Fire Lobby
Male WC
Female WC
Disabled WC
Kitchenette
Storage
603 sq. m
6491 sq. ft