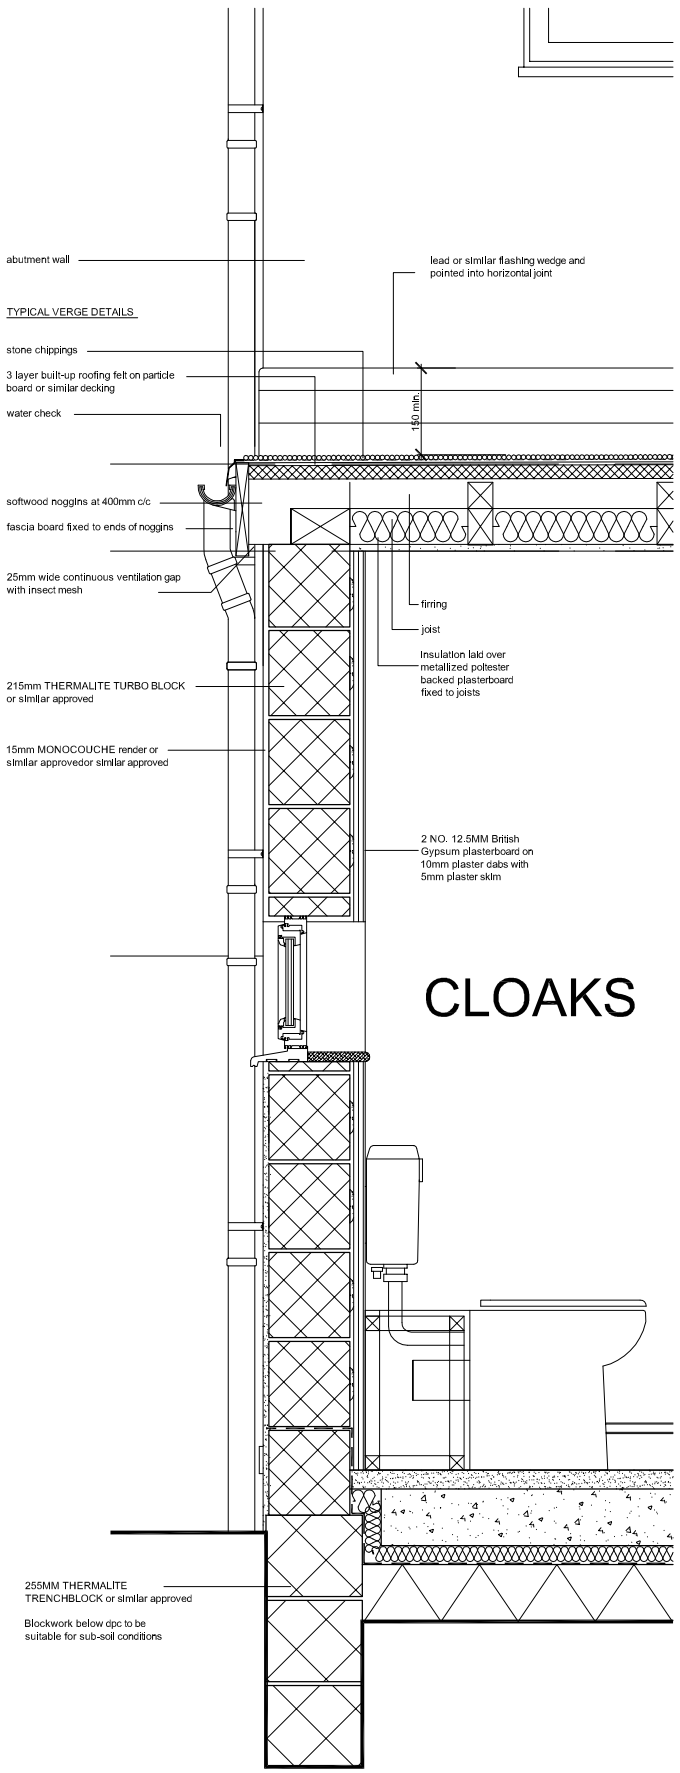

CLOAKS

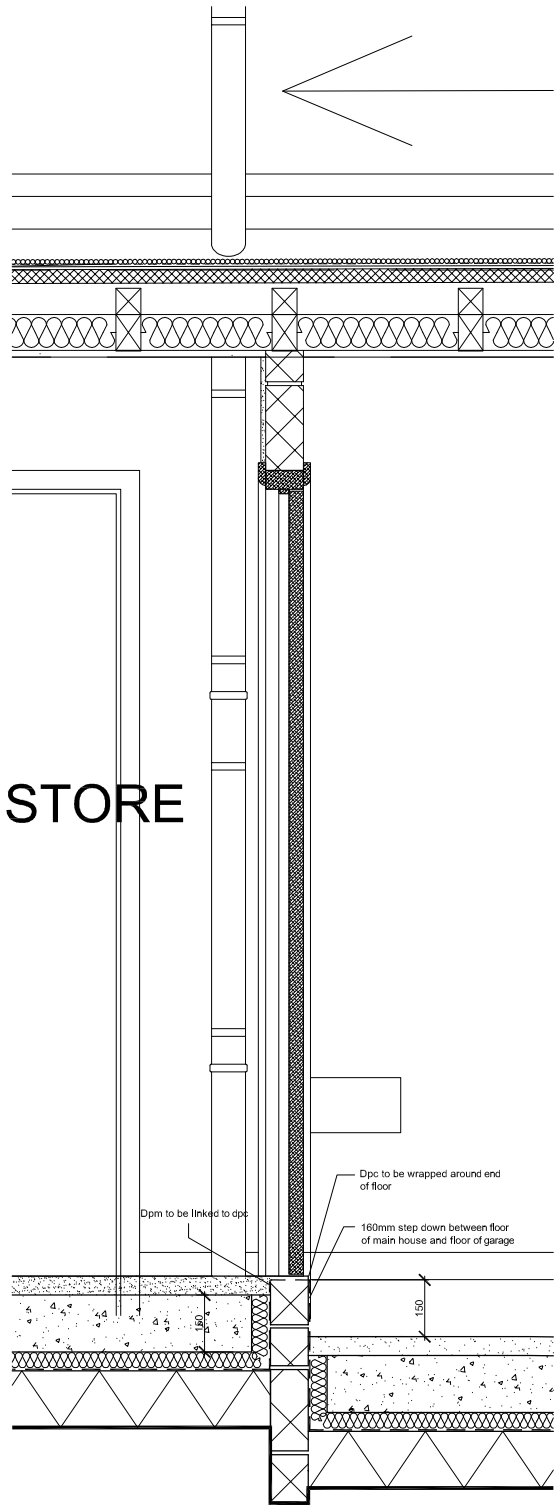

STORE

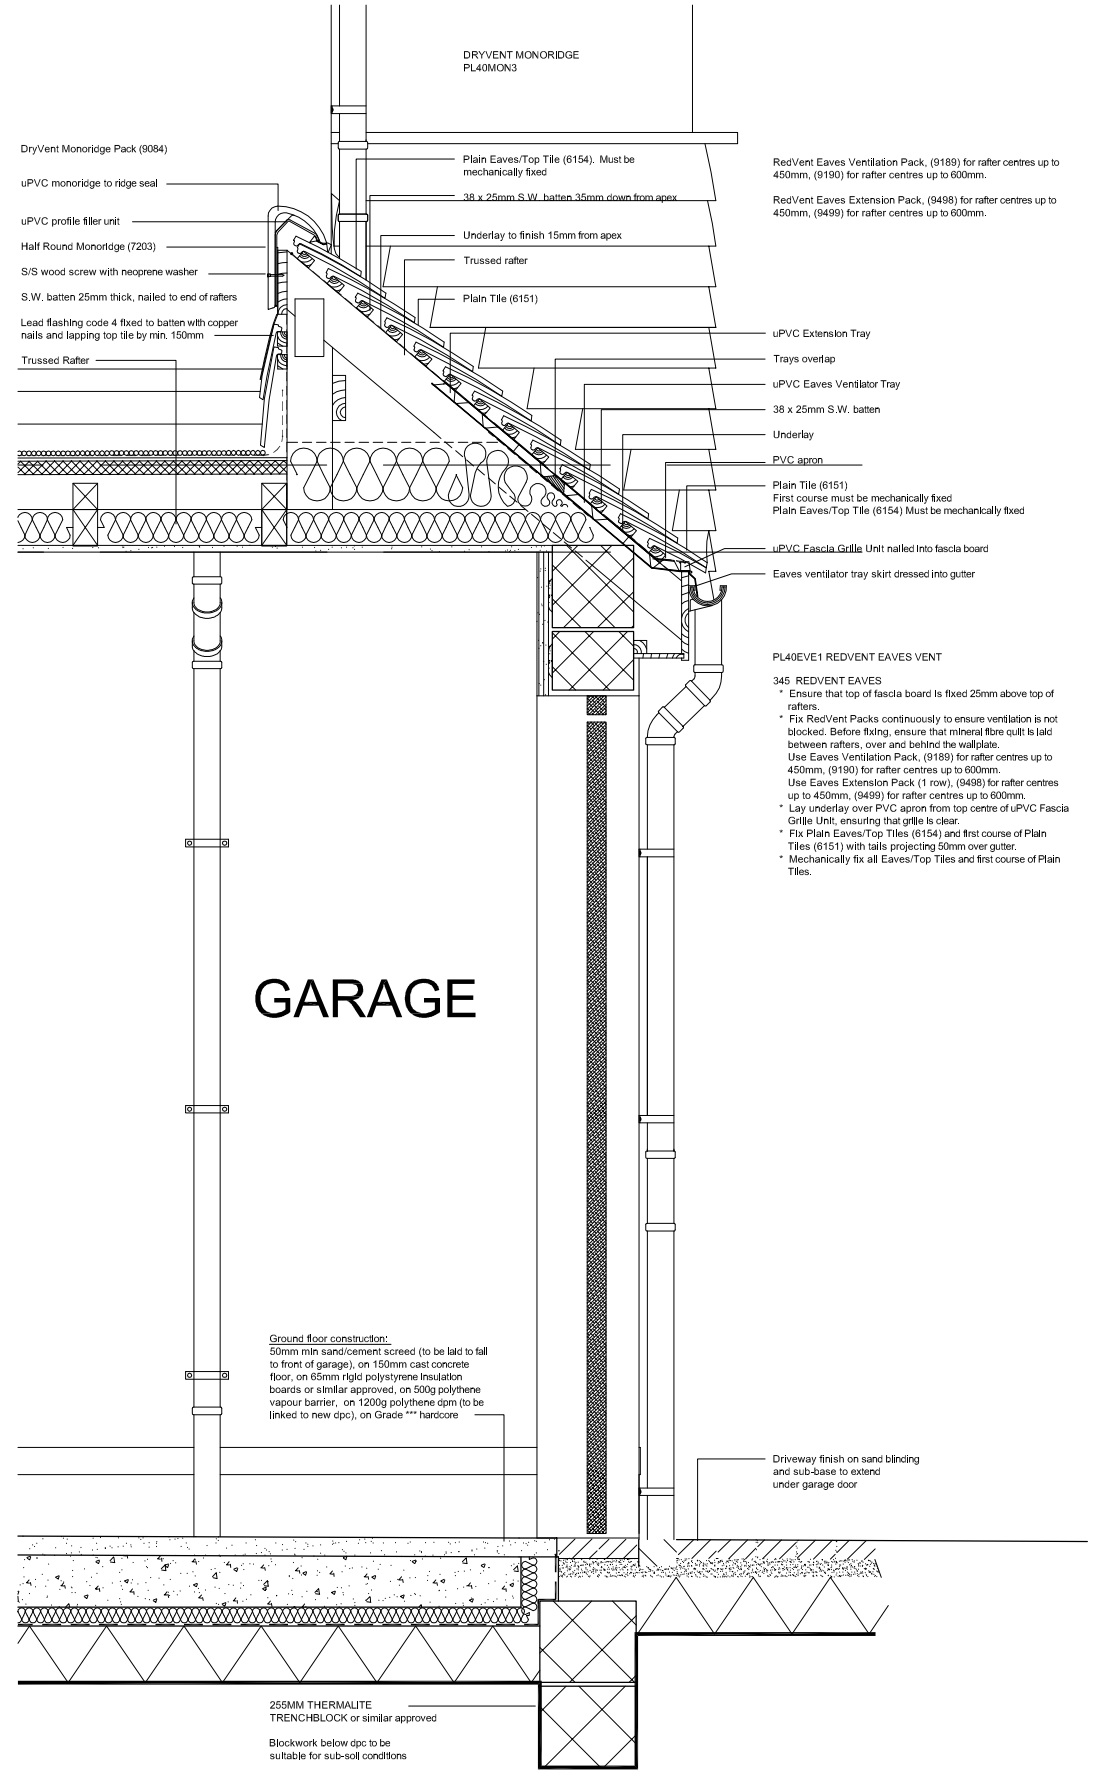

GARAGE

SECTION A

SECTION B

SECTION C